




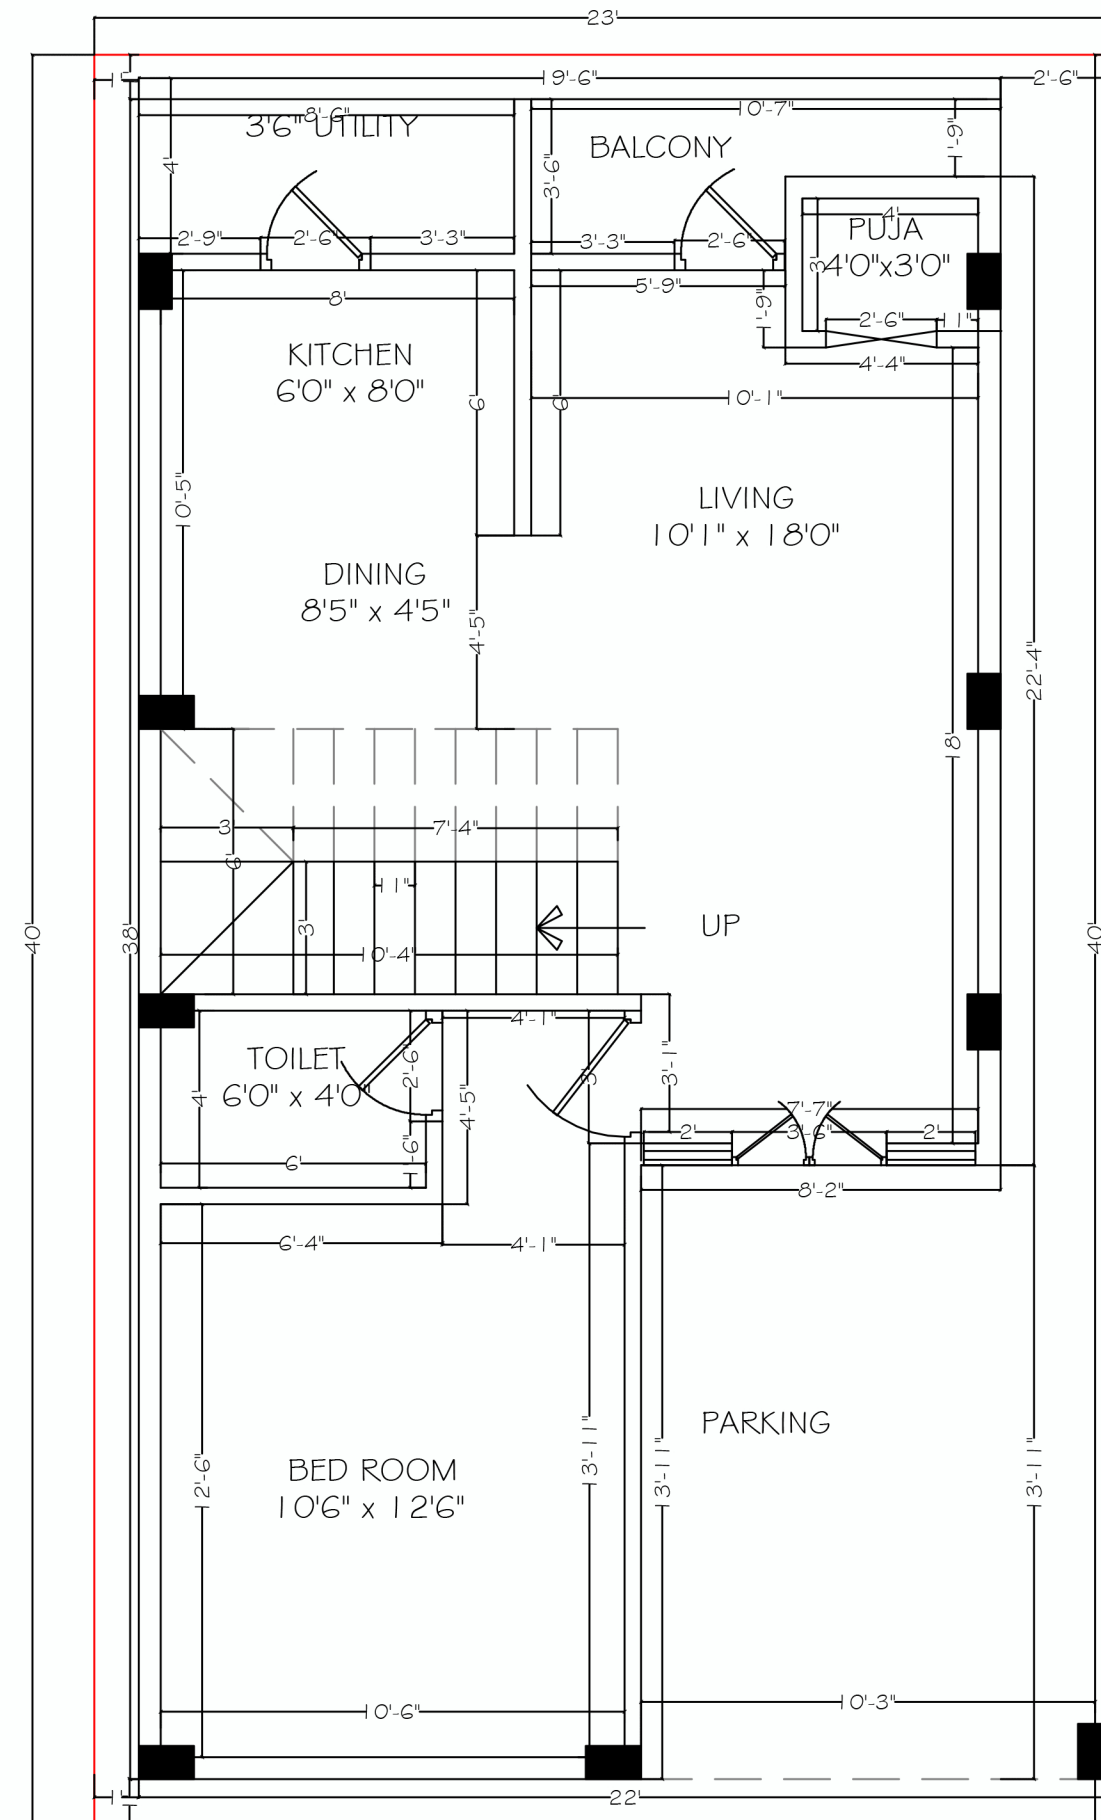


GROUND FLOOR
WORKING DRAWING

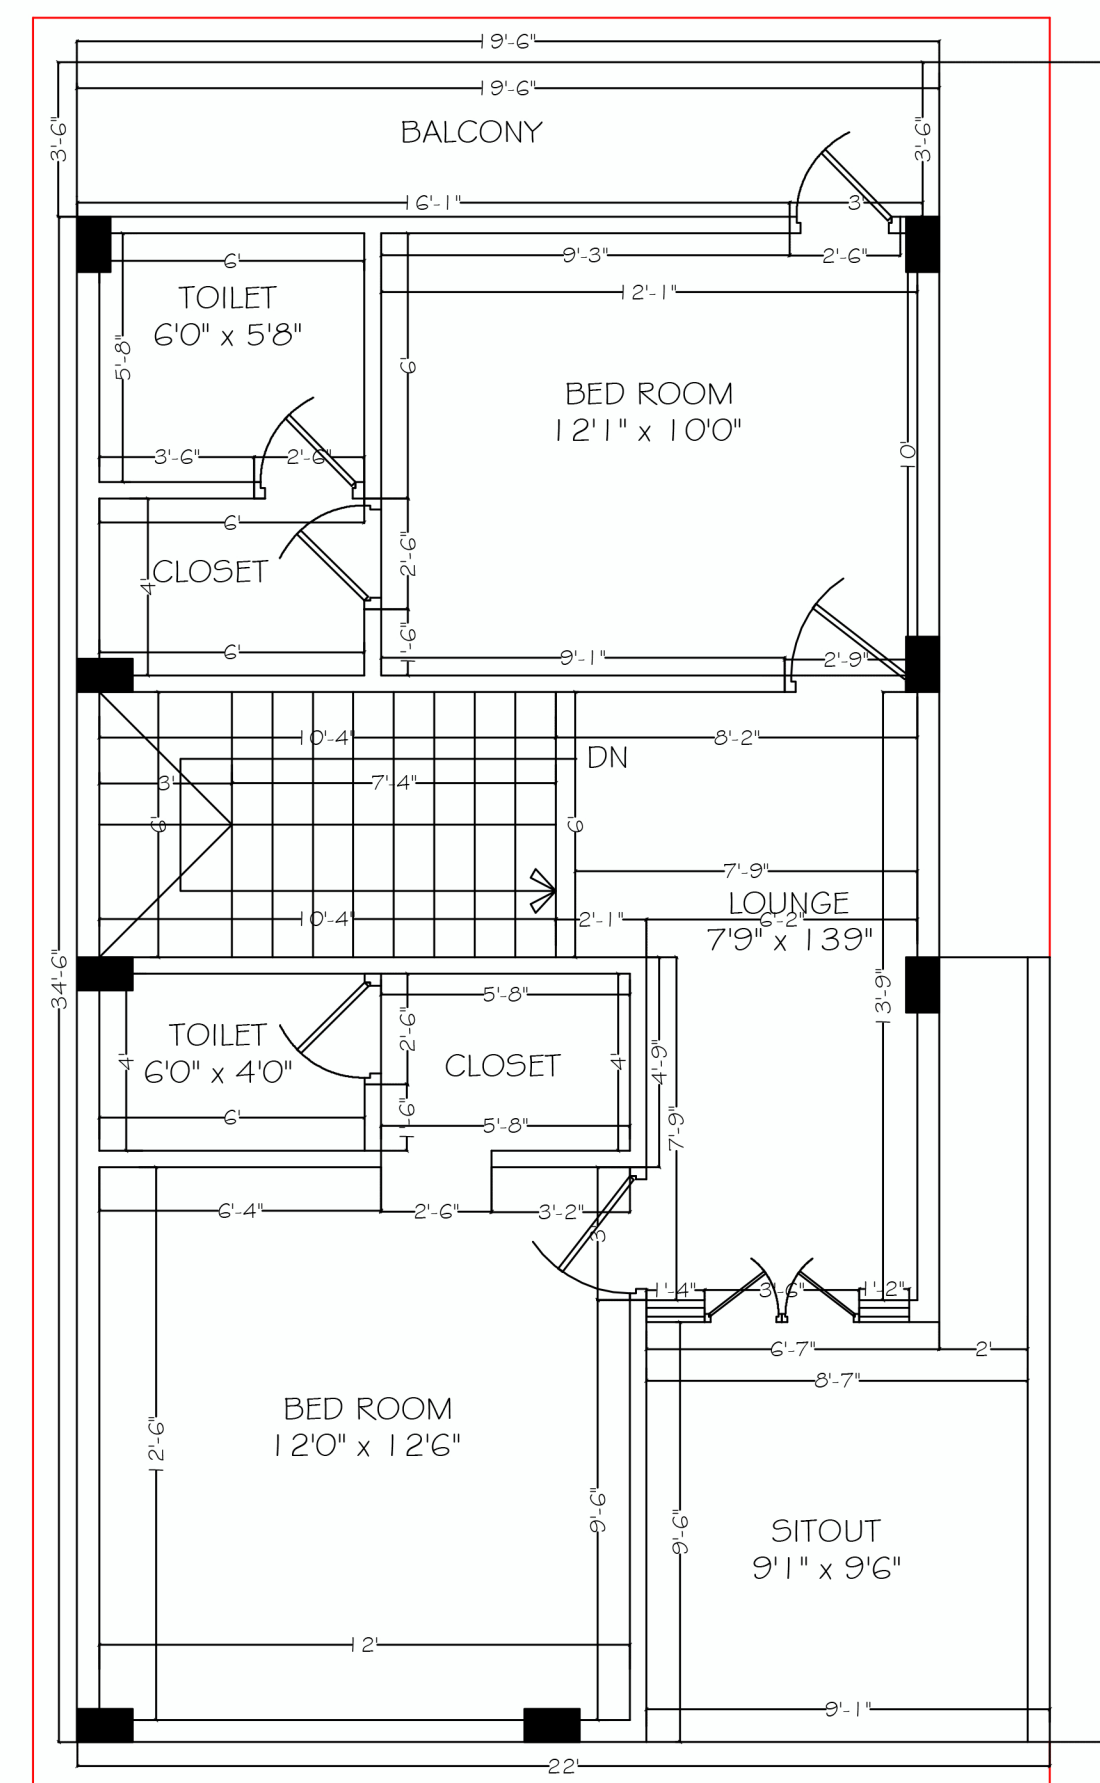

FIRST FLOOR
WORKING DRAWING

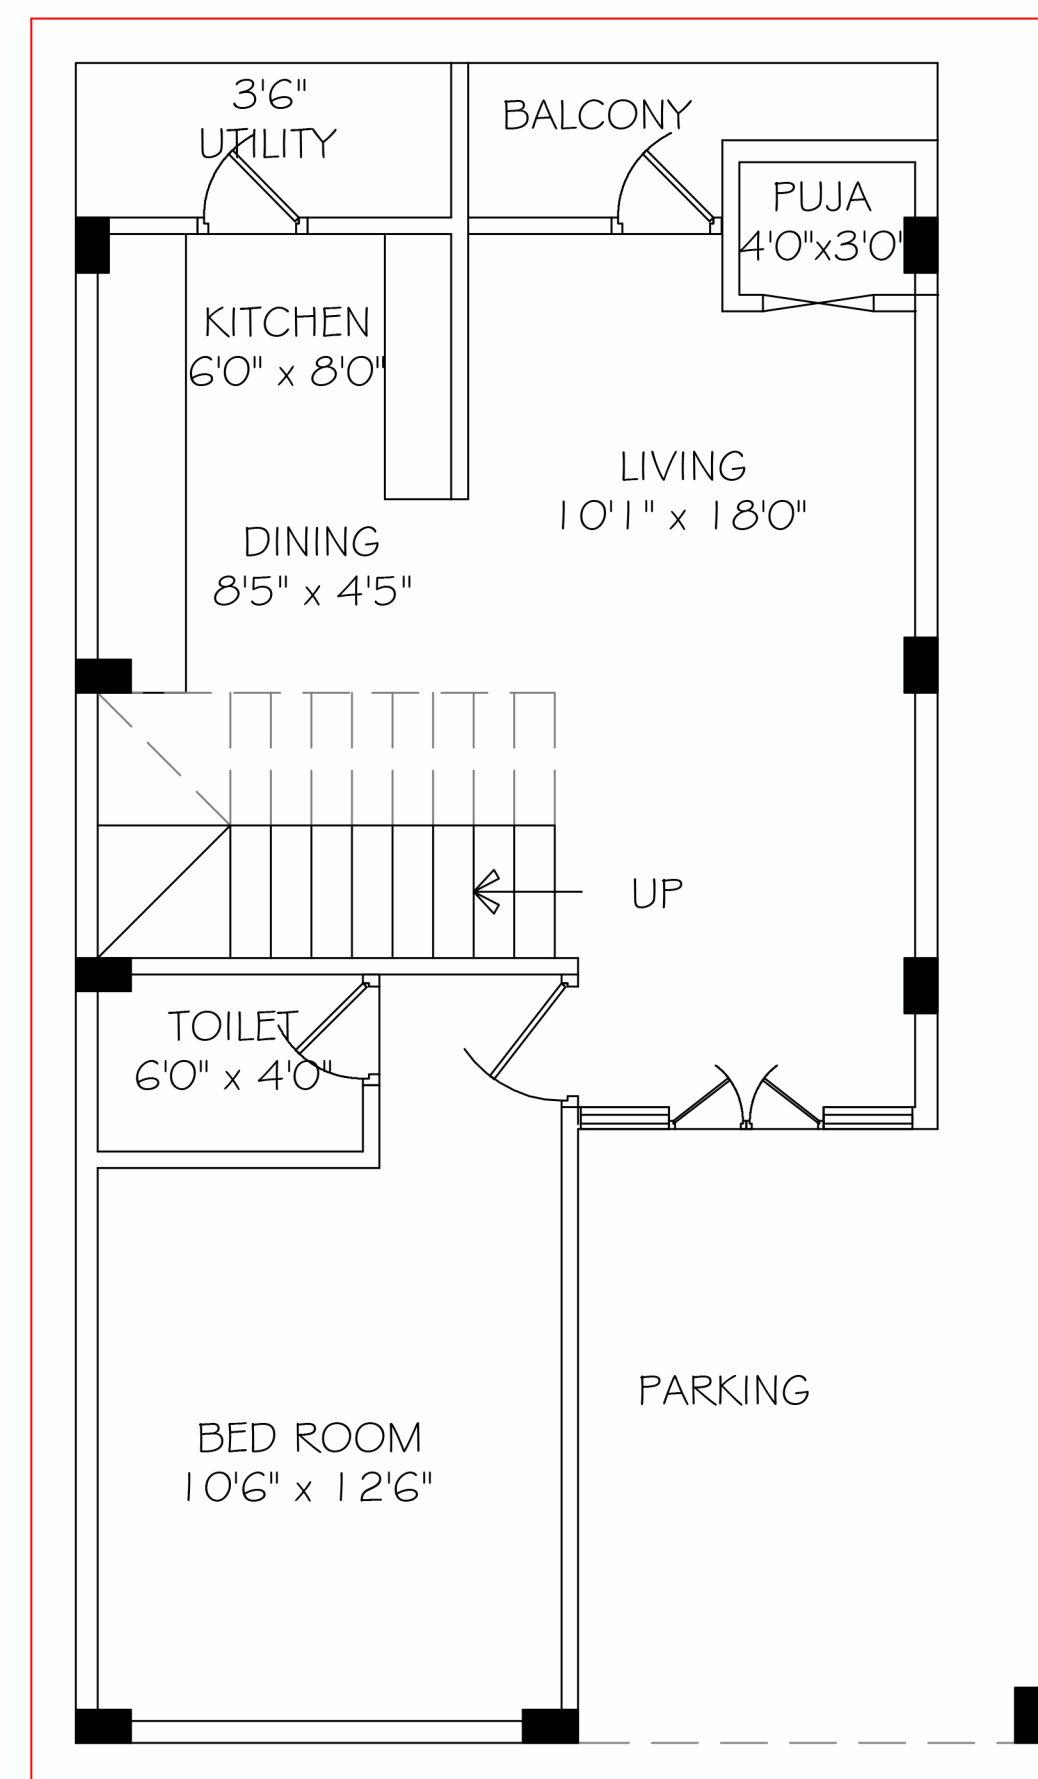

GROUND FLOOR PLAN

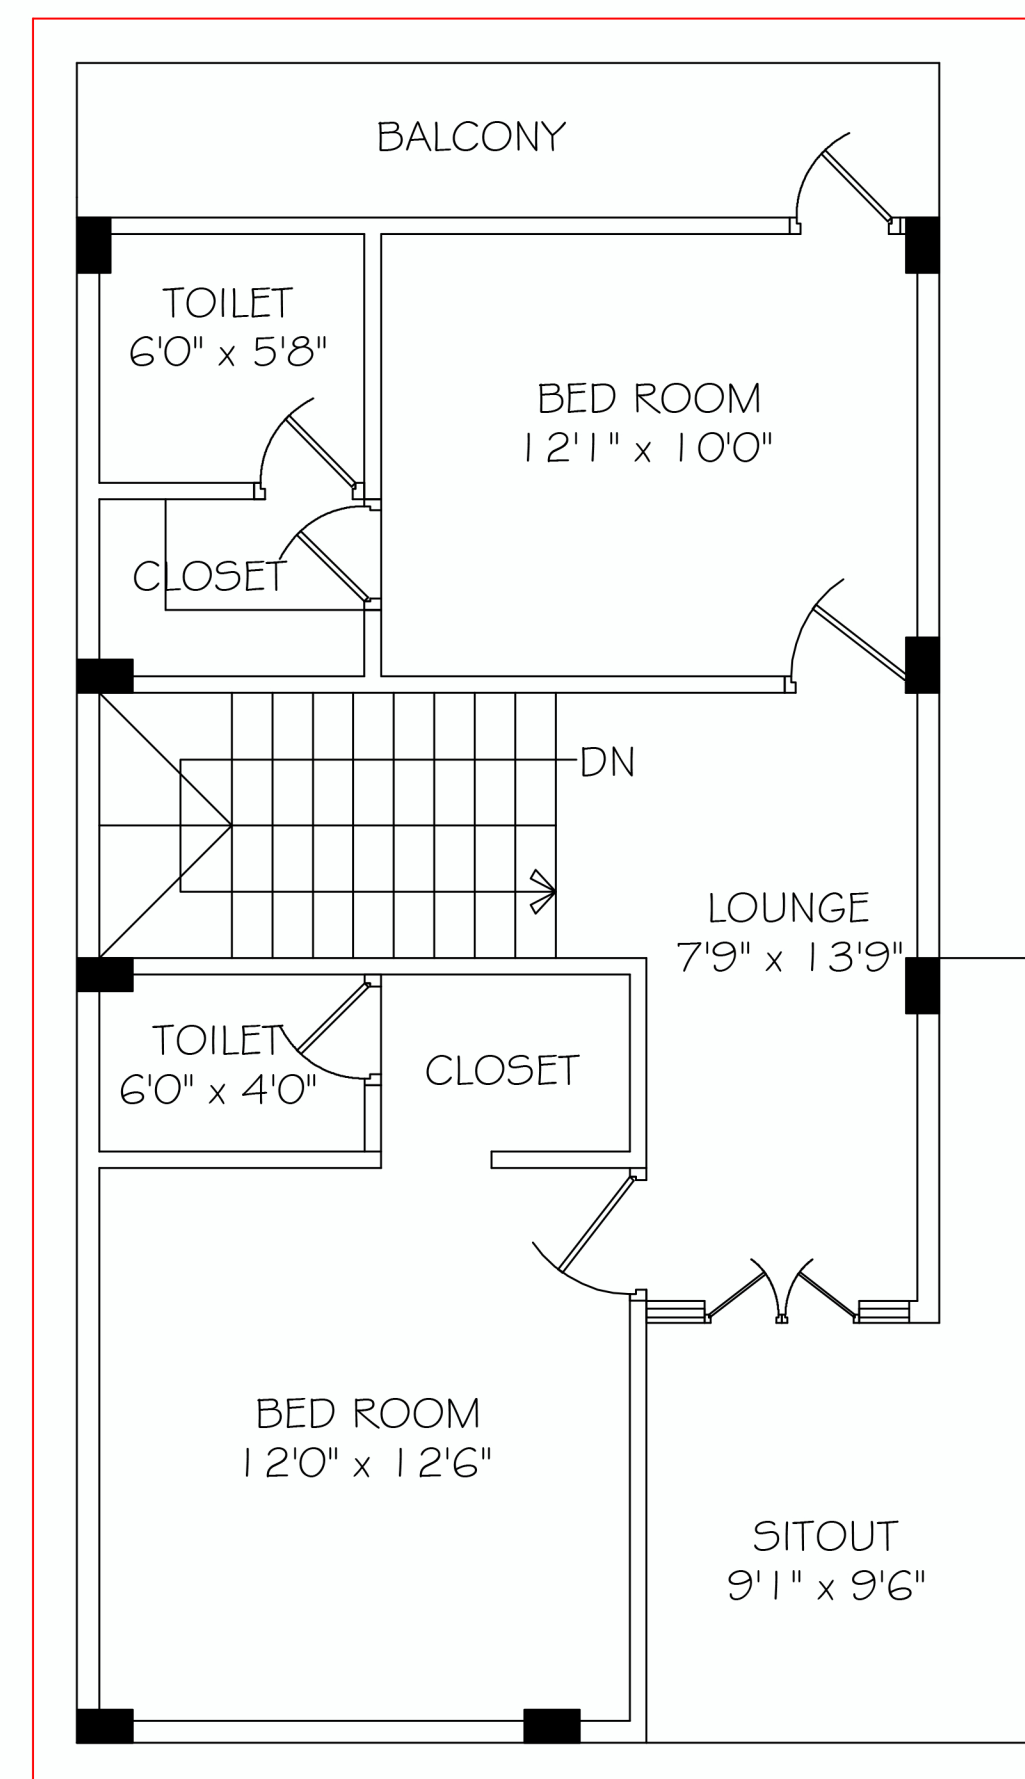

FIRST FLOOR PLAN



FRONT ELEVATION